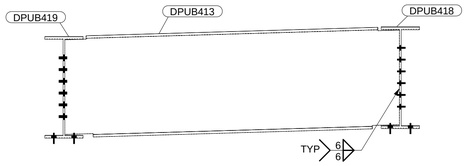

L - L

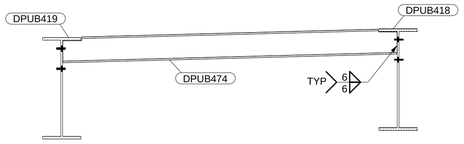

M - M

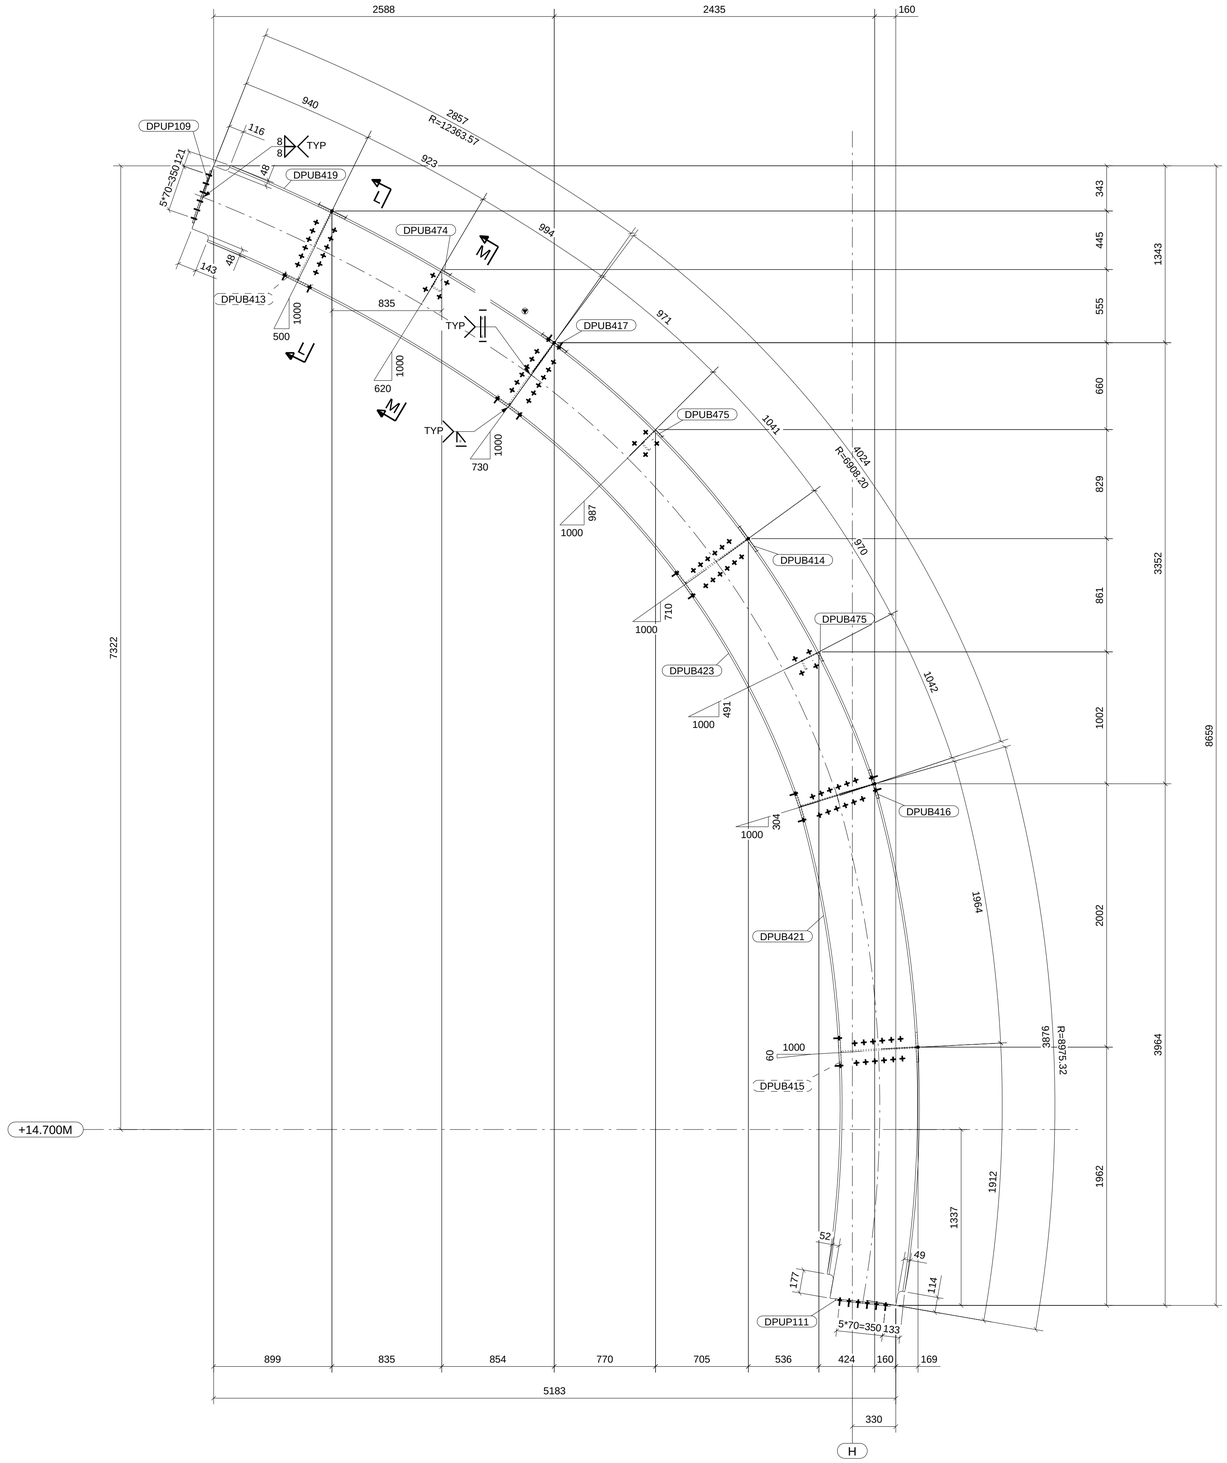

B - B

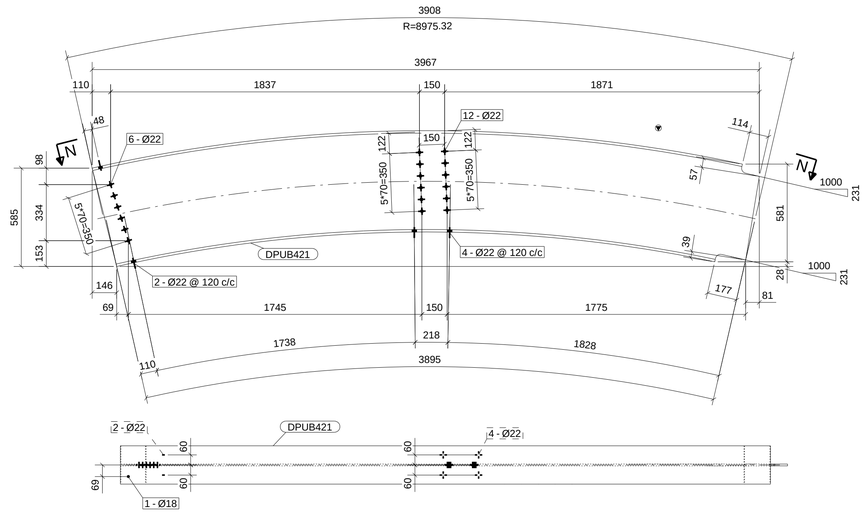

N - N

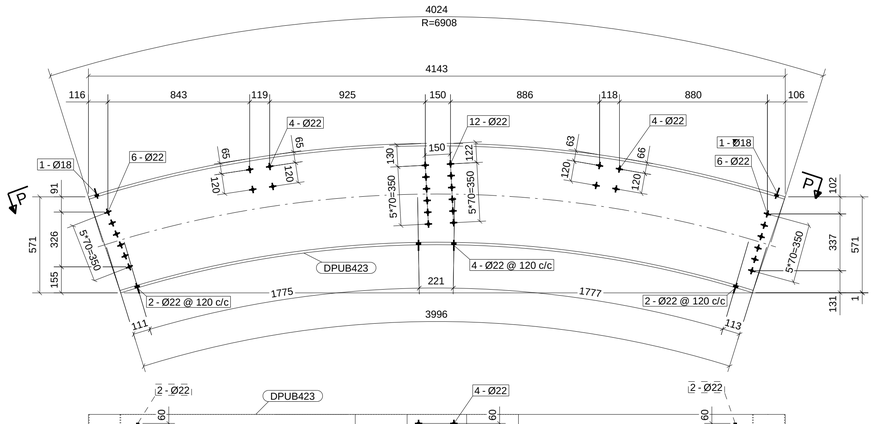

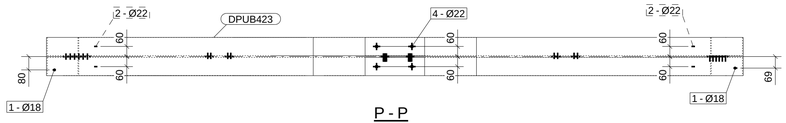

P - P

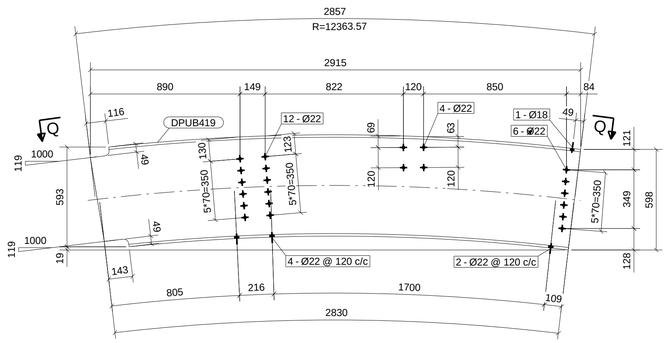

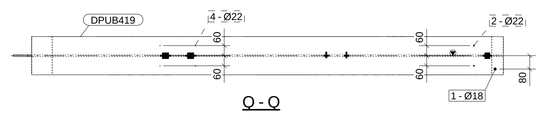

Q - Q

NOTES:

1. ALL DIMENSIONS ARE IN mm UNO.

REV	DATE	REVISION NOTE	AUTHOR	CHECKED
0	09.06.2010	ISSUED FOR FABRICATION	JD	RJ

CLIENT

Airports Authority of India

सुरक्षा सहित सेवा

Rajiv Gandhi Bhavan
Safdarjung Airport
New Delhi 110003
India

CONTRACTOR

HPI - CCCL JV

(A Joint Venture of Herve Pomerleau intl., Canada and Consolidated Construction Consortium Ltd., India)

Khivraj Complex, Block II, 8th floor
#480, Anna Salai, Nandanam, Chennai-600 035, India

PROJECT

CHENNAI AIRPORT EXPANSION PROJECT

CATEGORY

DOMESTIC TERMINAL

TITLE

DETAIL OF PURLIN

SCALE	DATE	DRAWN	CHECKED	APPROVED
1:18	15.03.2010	JD	RJ	JRR

DRG. NO: DPUFR-4

Rev. 0