This drawing is the property of **Larsen & Toubro Limited**, ECC Division and must not be passed use either in full or in part by such person or body without our prior permission in writing

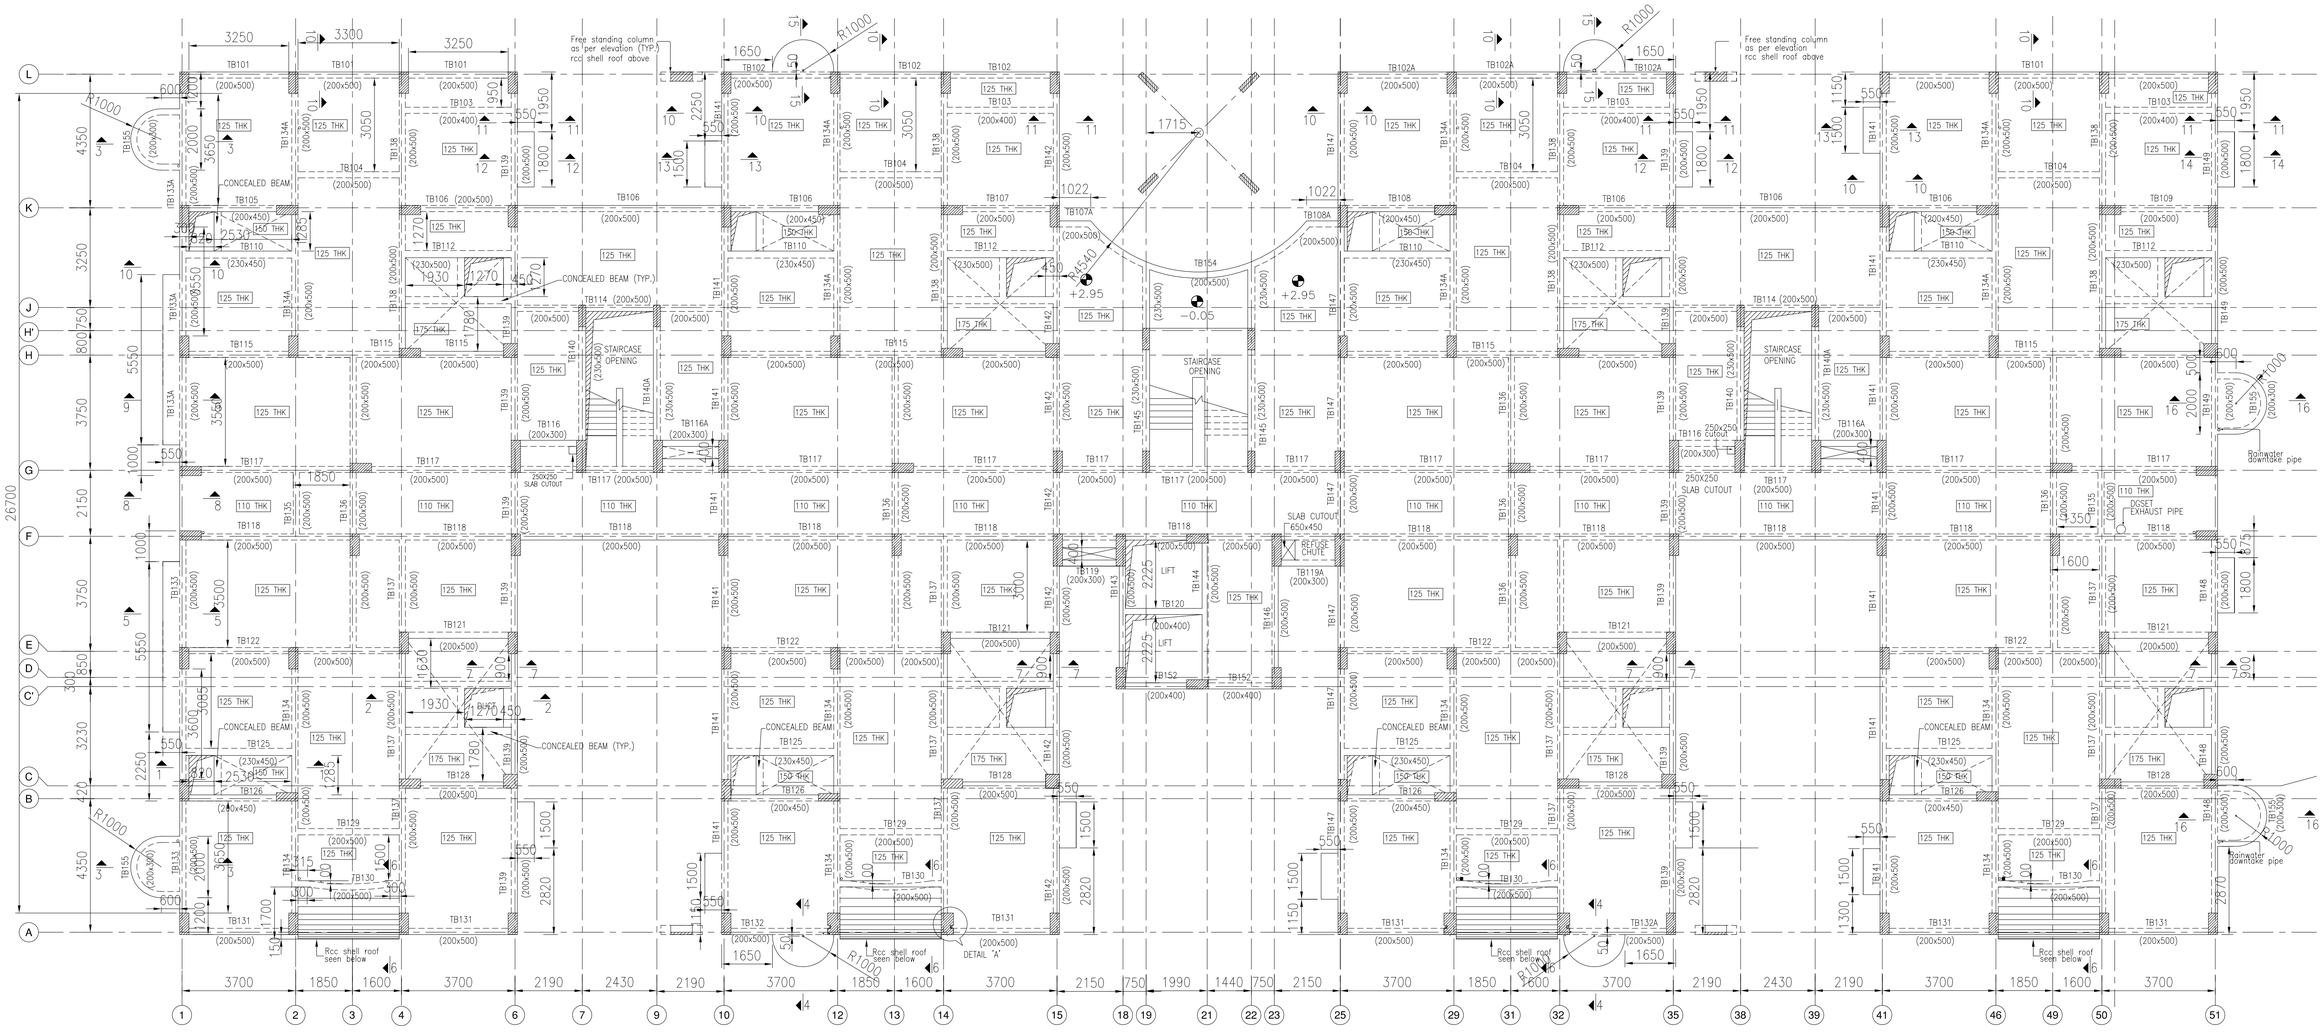

LAYOUT & NUM. DET. OF SLAB AND BEAMS AT +2.95M LVL.

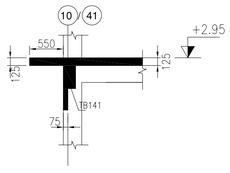

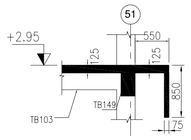

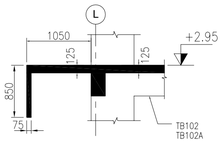

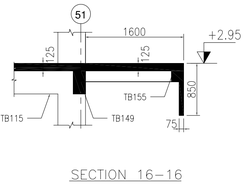

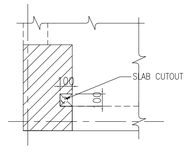

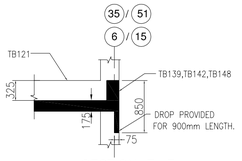

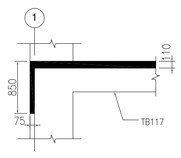

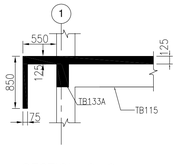

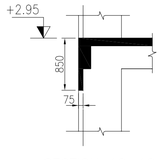

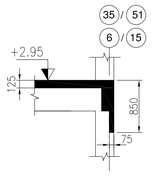

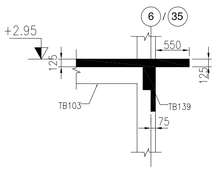

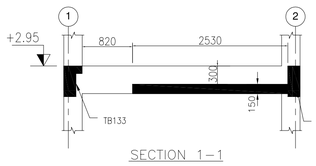

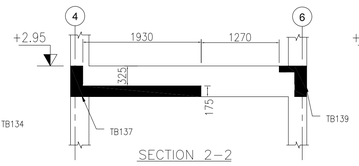

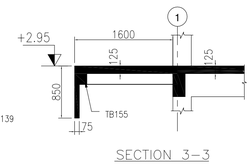

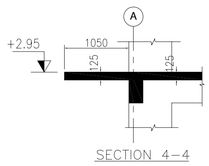

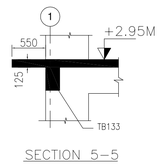

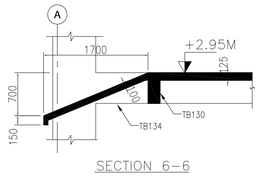

NOTES:

1. ALL DIMENSIONS ARE IN MM AND LEVELS ARE IN METRES.
2. THIS DRG. SHALL BE READ IN CONJUCTION ON WITH CORRESPONDING ELECTRICAL,PLUMBING & ARCHITECTURAL DRAWINGS.

LEGEND:

⊠ – SUNKEN SLAB

SLAB SUNK BY 300mm BETWEEN GRID (1)-(2), (10)-(12) (25)-(29), (41)-(46)

SLAB SUNK BY 325mm BETWEEN GRID (4)-(6), (14)-(15) (32)-(35), (50)-(51)

A DROP OF 850MM DEEP AND 75MM THICK IS PROVIDED ON EDGE BEAM	
GRID	BETWEEN
1	F – L
L	1 – 6
6	L – K
10	L – K
L	10 –15
15	L – K
25	L – K
L	25 –35
35	L – K
41	L – K
L	41 –51
51	F – L

THE FOLLOWING BEAM NUMBERS NOT USED
TB111,TB112A,TB113,TB123,TB123A,TB124,TB127,TB150,TB151,TB153

DET. OF CUT–OUTS REFER RELAVANT PLUMBING & ELECTRICAL DRAWINGS

REV.NO.	DESCRIPTION	DESIGNED	DRAWN	CHECKED	APPROVED
0	ISSUED FOR CONSTRUCTION	AS 22.10.05	VDR 22.10.05	KMD 22.10.05	KMD 22.10.05

REVISIONS

LARSEN & TOUBRO LIMITED
ECC Division - EDRC

CLIENT : L & T INFOCITY LIMITED
CONSULTANT :

PROJECT : SERENE COUNTY AT HYDERABAD

SUPPLIER / CONTRACTOR :

JOB No. :

	NAME	SIGN	DATE
DSGN	AS		22.10.05
DRWN	VDR		22.10.05
CHKD	KMD		22.10.05
APPD	KMD		22.10.05

TITLE : TOWER C1
NUM. DET. OF SLABS AND BEAMS AT +2.95M LEVEL.

SCALE 1:100
PROJECTION

DRG. No. O 3 3 6 8 - C - R B - 0 5 - N U - 0 0 1 4
SHEET 1 OF 1

SIZE A1 | REV. 0

RELEASED FOR ☐ PRELIMINARY ☐ TENDER ☐ INFORMATION ☐ APPROVAL ☑ CONSTRUCTION